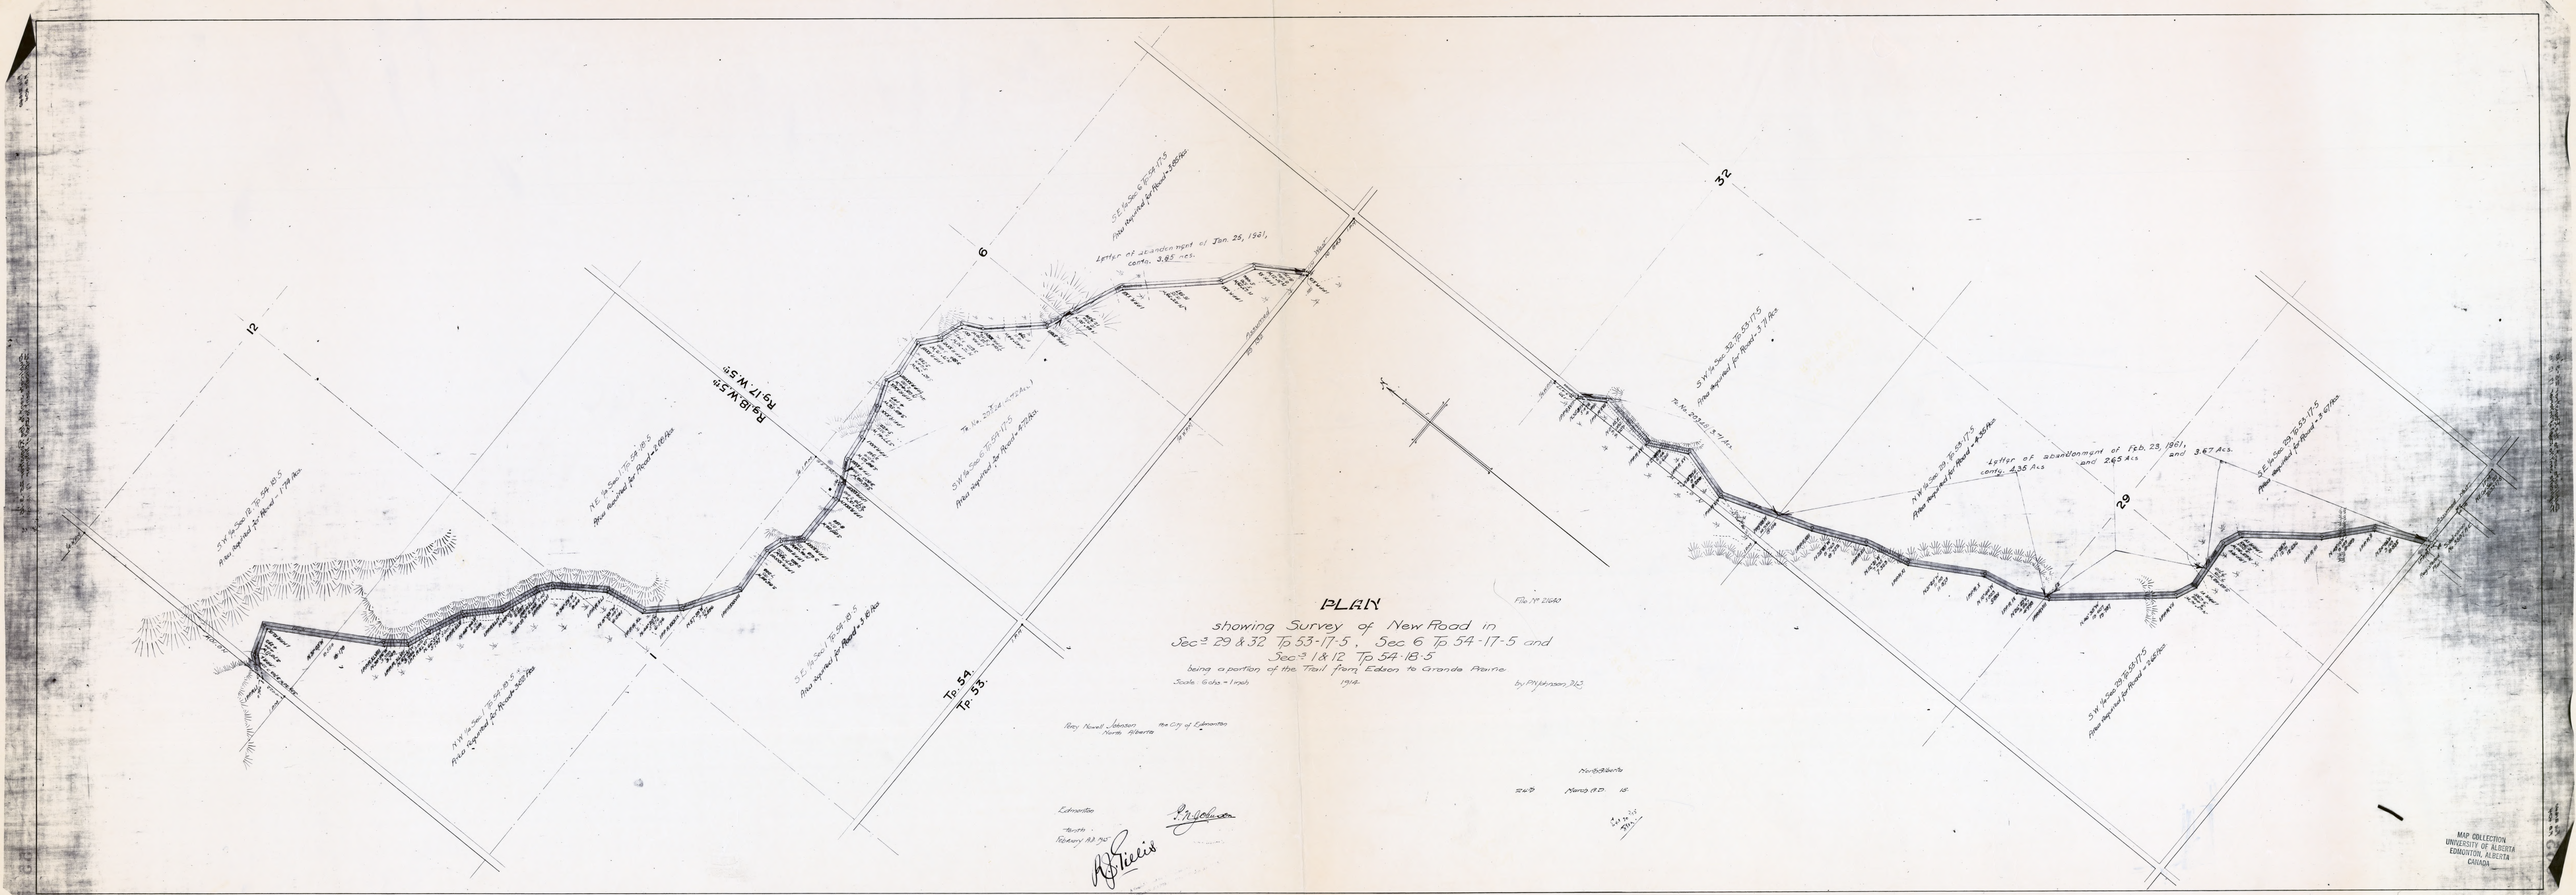
Tp. 54
Tp. 53
12
6
1
32
29
Letter of abandonment of Jan. 25, 1961, conty. 3.85 acs.
Reserved 99' Trail

PLAN

showing Survey of New Road in
Sec^s 29 & 32 Tp 53-17-5 , Sec 6 Tp 54-17-5 and
Sec^s 1 & 12 Tp 54-18-5
being a portion of the Trail from Edson to Grande Prairie.
Scale 6 chs = 1 inch
1914.

by P.H. Johnson, D.L.S.


Roy Newell Johnson
North Alberta

the City of Edmonton

Edmonton
North
Feb 27 1914

P.H. Johnson

R.J. Ellis

North Alberta

MAP COLLECTION
UNIVERSITY OF ALBERTA
EDMONTON, ALBERTA
CANADA